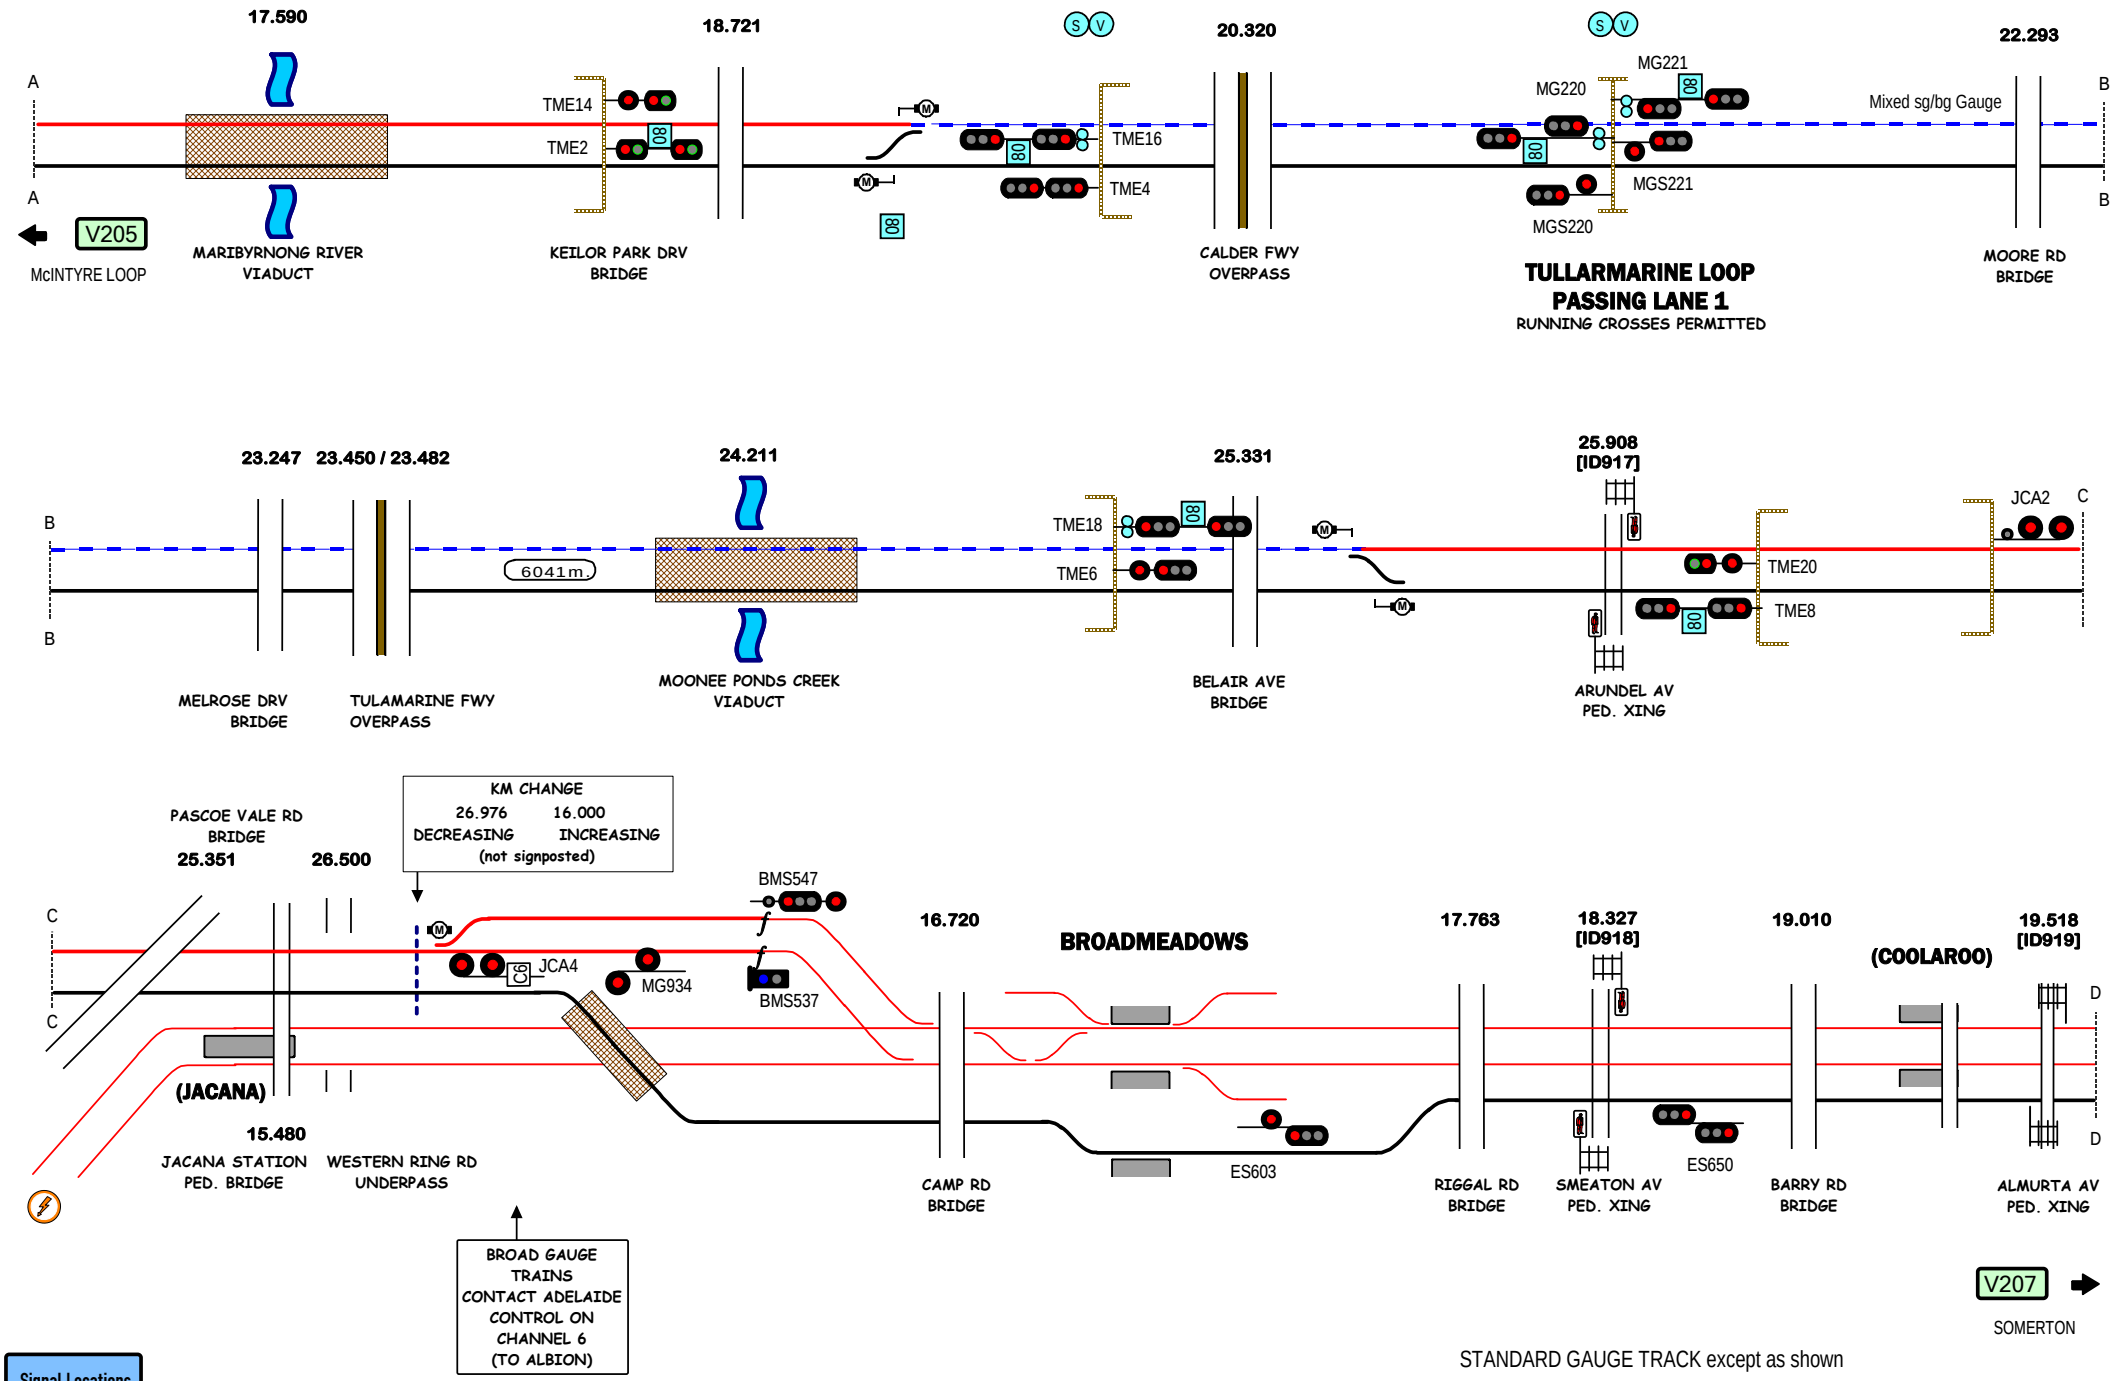
17.590
18.721
20.320
22.293
A
B
TME14
TME2
TME16
TME4
MG220
MG221
MGS220
MGS221
Mixed sg/bg Gauge
V205
McINTYRE LOOP
MARIBYRNONG RIVER VIADUCT
KEILOR PARK DRV BRIDGE
CALDER FWY OVERPASS
TULLARMARINE LOOP PASSING LANE 1
RUNNING CROSSES PERMITTED
MOORE RD BRIDGE
23.247
23.450 / 23.482
24.211
25.331
25.908 [ID917]
C
TME18
TME6
TME20
TME8
JCA2
6041m.
MELROSE DRV BRIDGE
TULAMARINE FWY OVERPASS
MOONEE PONDS CREEK VIADUCT
BELAIR AVE BRIDGE
ARUNDEL AV PED. XING
PASCOE VALE RD BRIDGE
25.351
26.500
KM CHANGE
26.976 DECREASING
16.000 INCREASING
(not signposted)
BMS547
JCA4
MG934
BMS537
16.720
BROADMEADOWS
17.763
18.327 [ID918]
19.010
(COOLAROO)
19.518 [ID919]
D
(JACANA)
15.480
JACANA STATION PED. BRIDGE
WESTERN RING RD UNDERPASS
CAMP RD BRIDGE
ES603
RIGGAL RD BRIDGE
SMEATON AV PED. XING
ES650
BARRY RD BRIDGE
ALMURTA AV PED. XING
BROAD GAUGE TRAINS CONTACT ADELAIDE CONTROL ON CHANNEL 6 (TO ALBION)
V207
SOMERTON
Signal Locations
Home
Support
© 2009 G F Vincent
STANDARD GAUGE TRACK except as shown
TULLAMARINE - BROADMEADOWS
V206